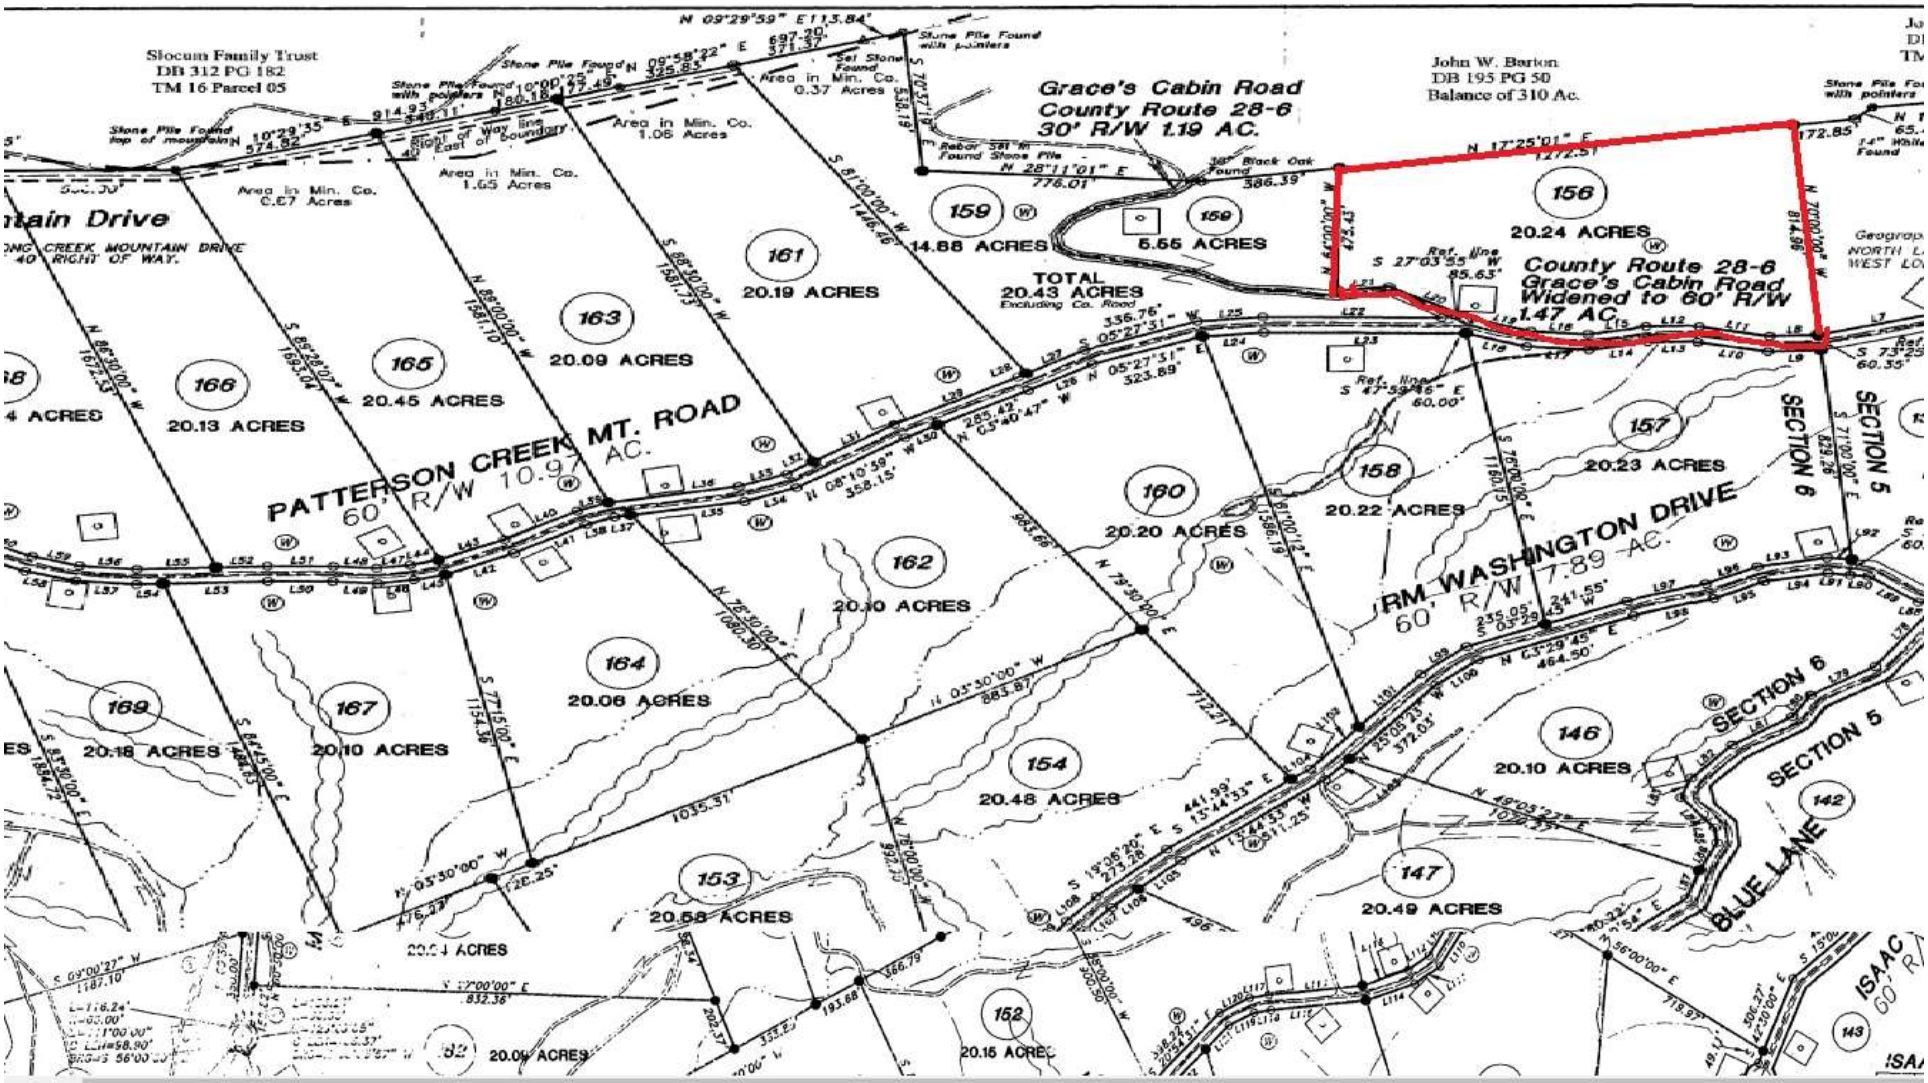
Slocum Family Trust
DB 312 PG 182
TM 16 Parcel 05
John W. Barton
DB 195 PG 50
Balance of 310 Ac.
Grace's Cabin Road
County Route 28-6
30' R/W 1.19 AC.
County Route 28-6
Grace's Cabin Road
Widened to 60' R/W
1.47 AC.
PATTERSON CREEK MT. ROAD
60' R/W 10.97 AC.
RM. WASHINGTON DRIVE
60' R/W 7.89 AC.
BLUE LANE
SECTION 5
SECTION 6
TOTAL
20.43 ACRES
Excluding Co. Road
14.88 ACRES
5.55 ACRES
20.24 ACRES
20.19 ACRES
20.09 ACRES
20.45 ACRES
20.13 ACRES
20.23 ACRES
20.22 ACRES
20.20 ACRES
20.10 ACRES
20.06 ACRES
20.18 ACRES
20.10 ACRES
20.48 ACRES
20.10 ACRES
20.49 ACRES
20.58 ACRES
20.15 ACRES
Area in Min. Co.
0.57 Acres
Area in Min. Co.
1.06 Acres
Area in Min. Co.
1.65 Acres
Area in Min. Co.
0.67 Acres