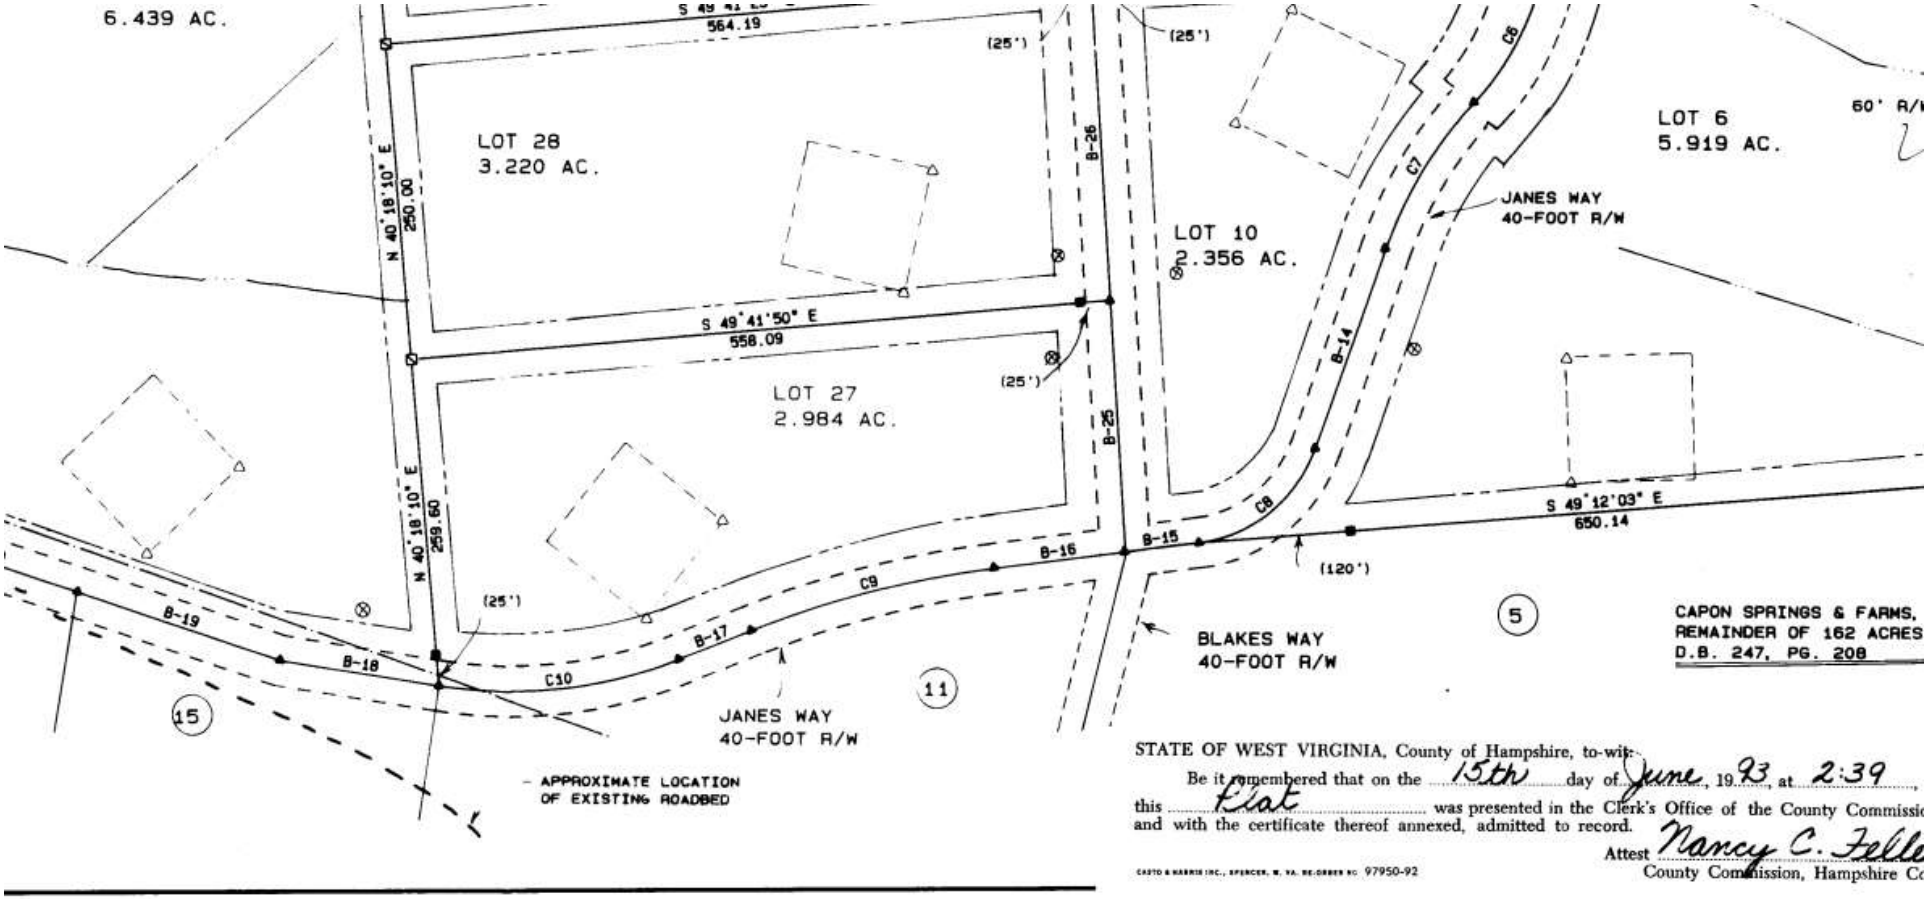

STATE OF WEST VIRGINIA, County of Hampshire, to-wit:

Be it remembered that on the 15th day of June, 19 93, at 2:39 this Plat was presented in the Clerk's Office of the County Commissi and with the certificate thereof annexed, admitted to record.

Attest Nancy C. Felle
County Commission, Hampshire Co

CASTO & HARRIS INC., SPENCER, W. VA. RE-ORDER NO. 97950-92