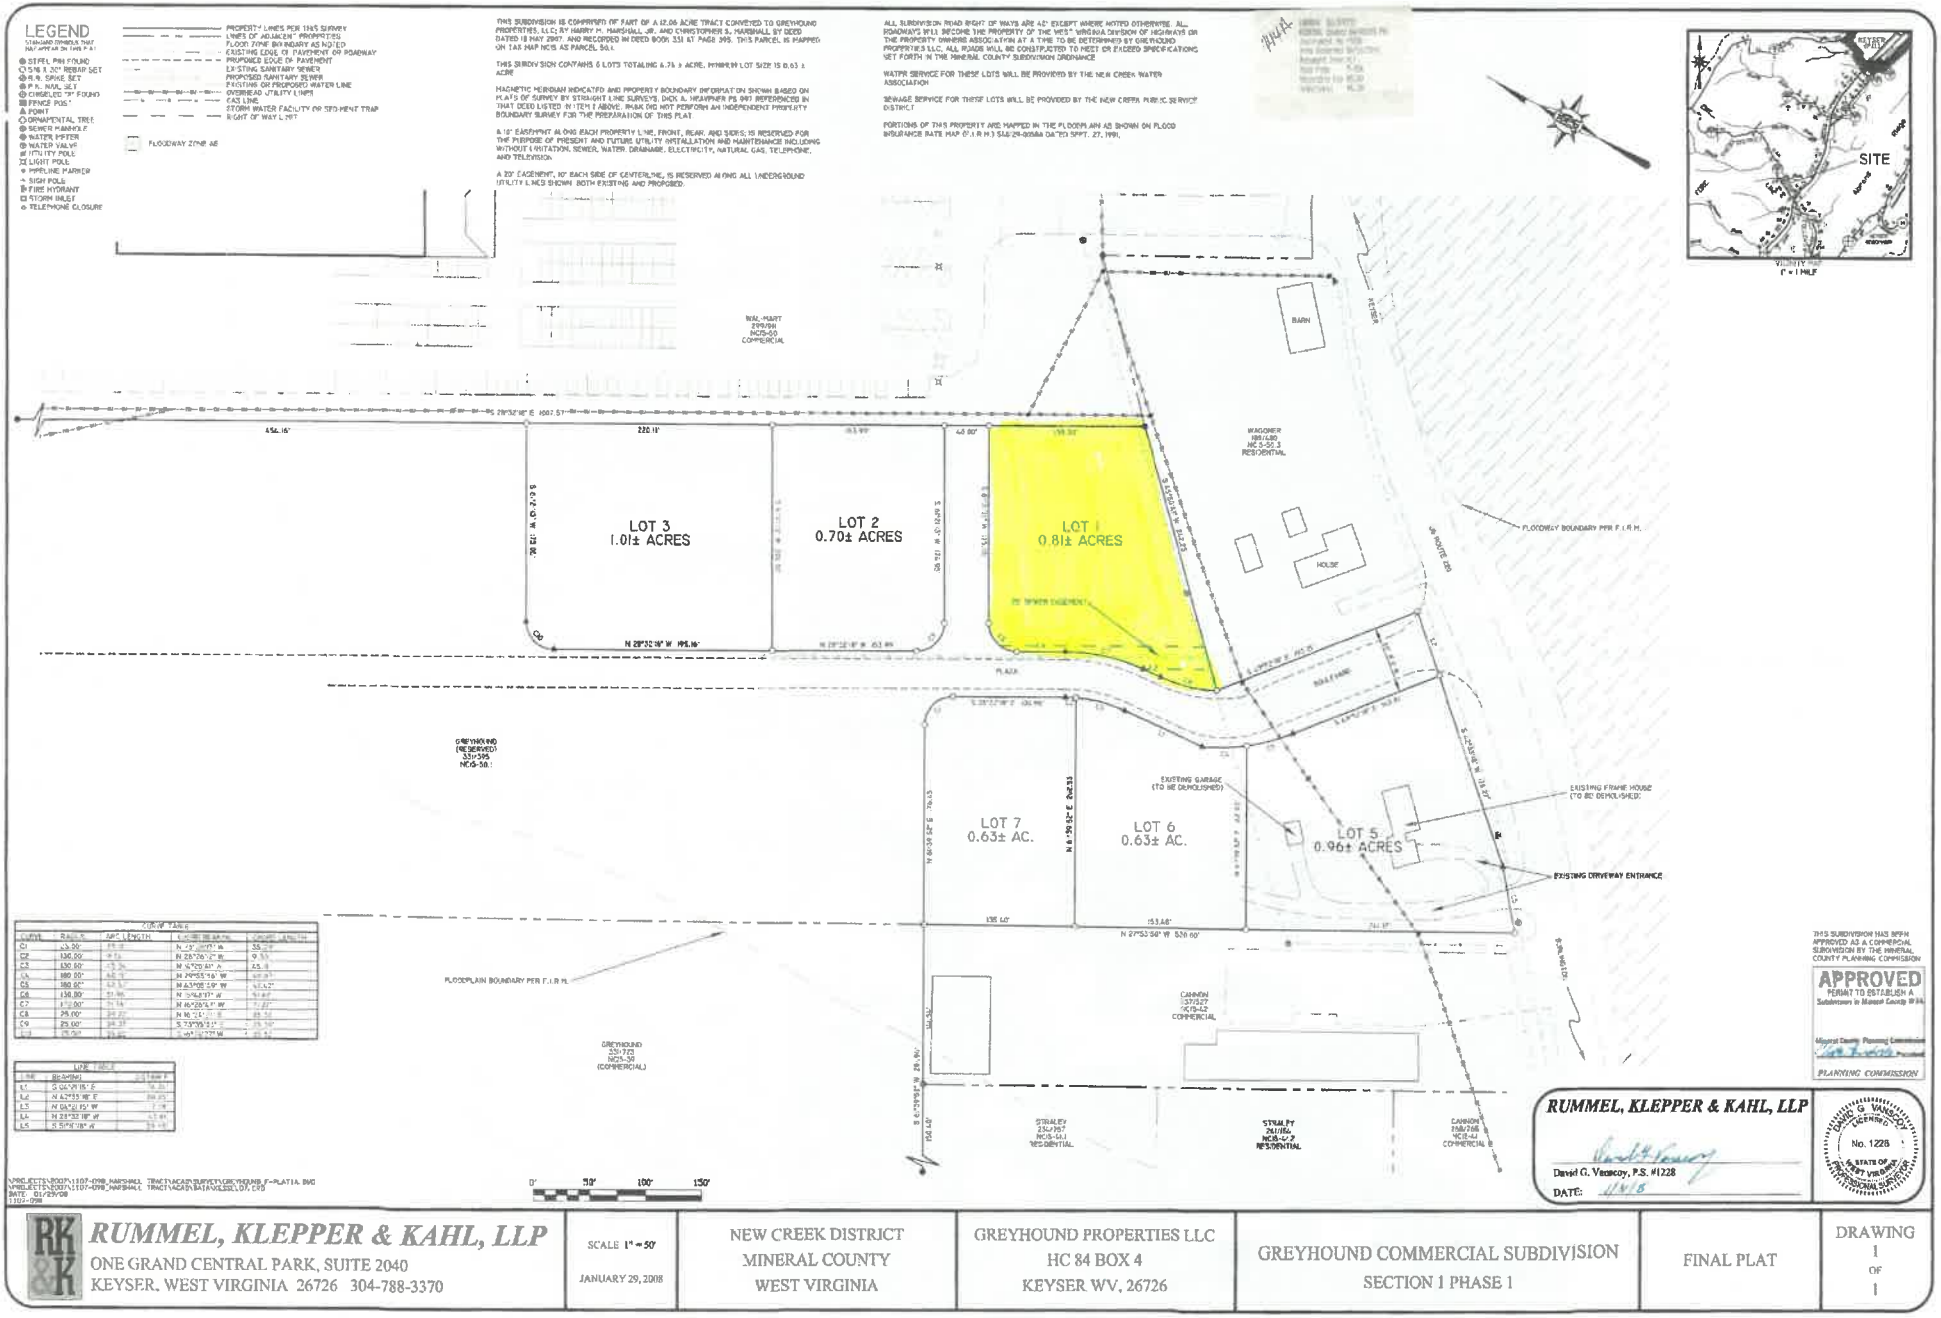

RUMMEL, KLEPPER & KAHL, LLP ONE GRAND CENTRAL PARK, SUITE 2040 KEYSER, WEST VIRGINIA 26726 304-788-3370	SCALE 1" = 50' JANUARY 29, 2008	NEW CREEK DISTRICT MINERAL COUNTY WEST VIRGINIA	GREYHOUND PROPERTIES LLC HC 84 BOX 4 KEYSER WV, 26726	GREYHOUND COMMERCIAL SUBDIVISION SECTION 1 PHASE 1	FINAL PLAT	DRAWING 1 OF 1