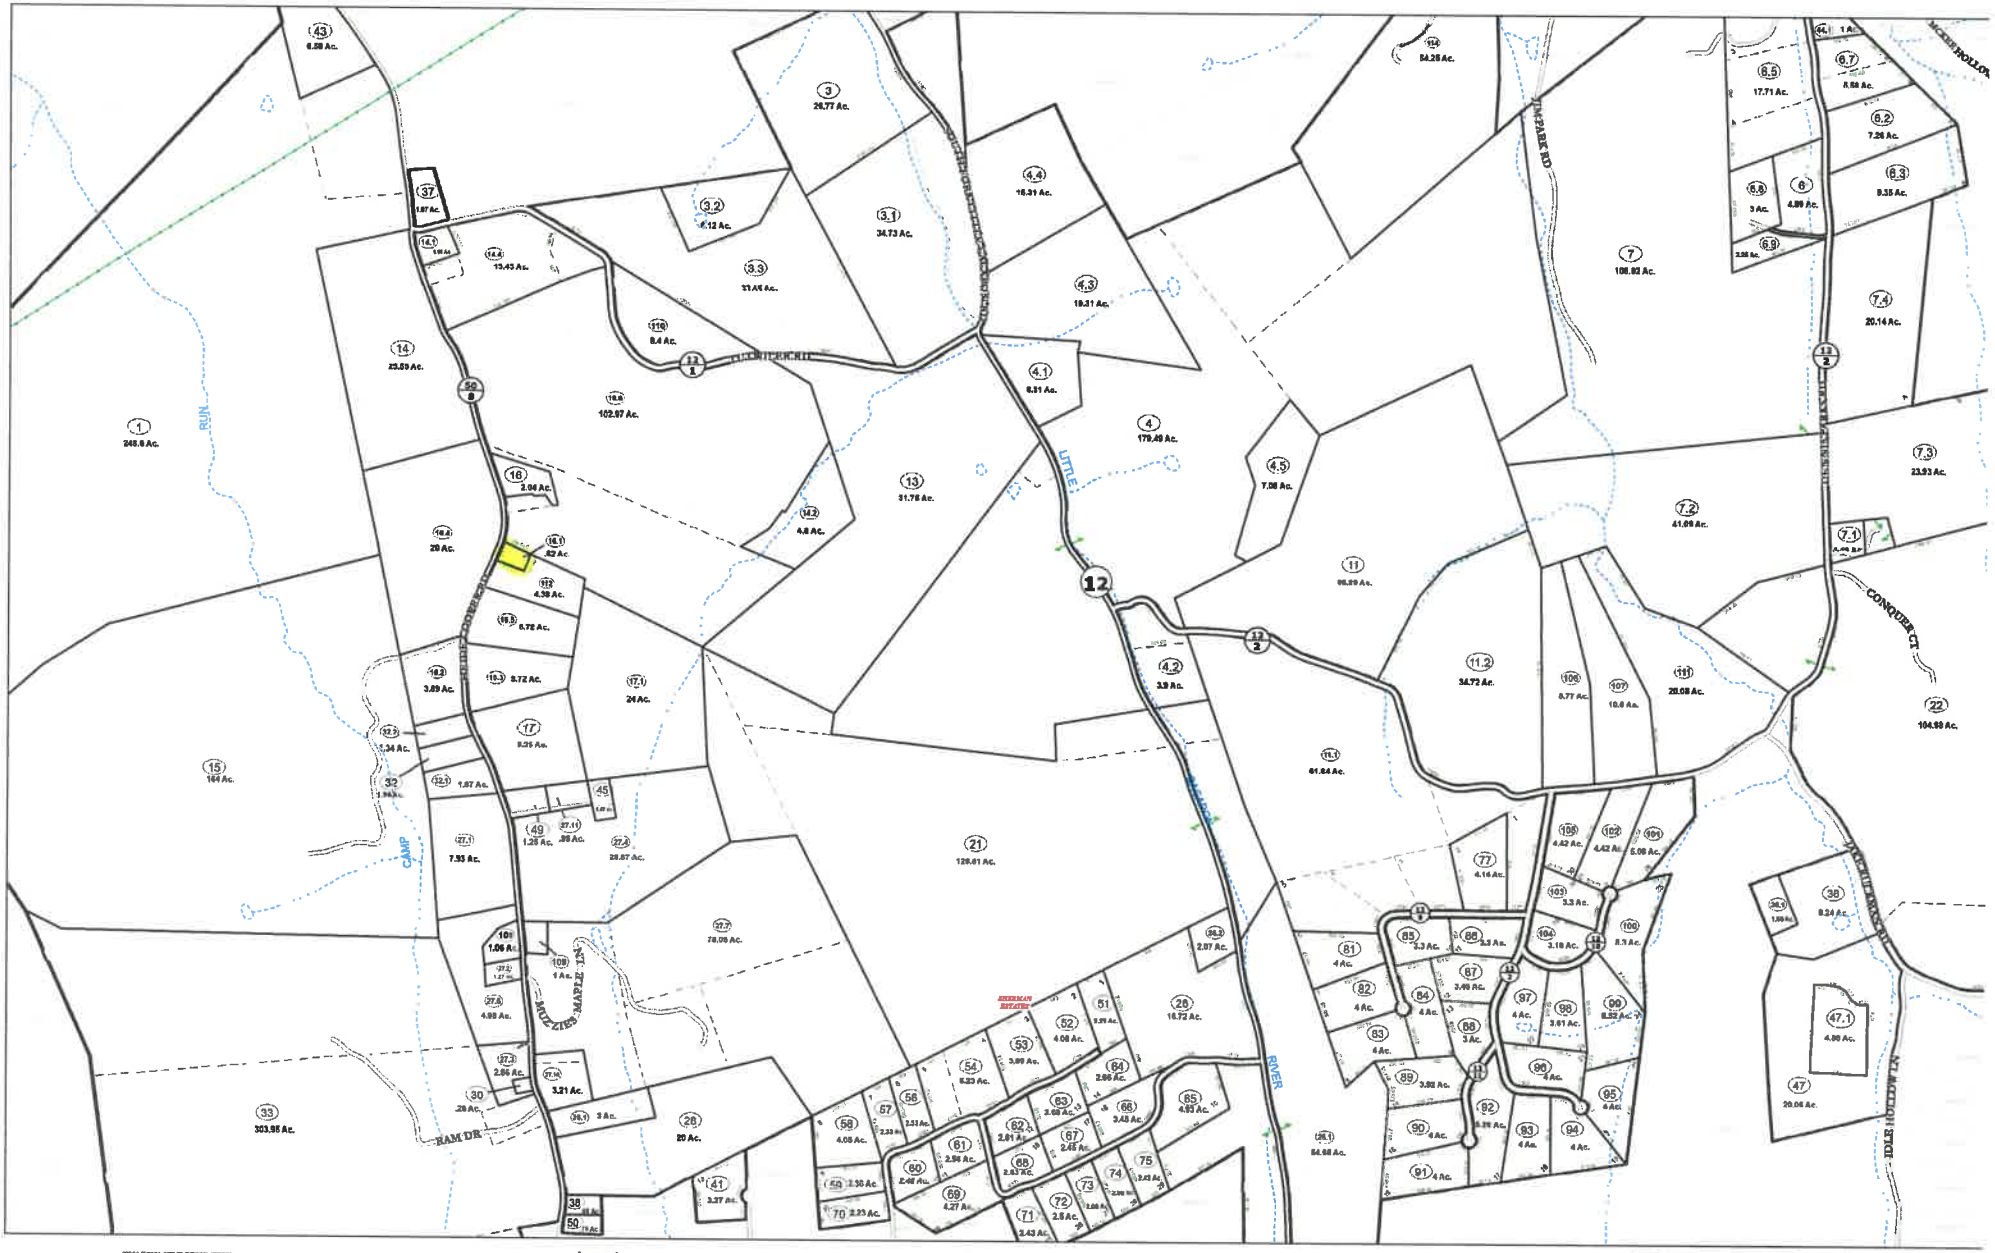

WV LEGISLATIVE REGULATION
171.6 10E SERIES 2000

Disclaimer:
This map was compiled for purposes of taxation from available record evidence and has not been field verified. This map is not a valid survey plat and the data on this map does not imply any official status to such data. The State of West Virginia and county assessor's office assume no liability that might result from the use of this map.

Restrictions:
All deeded lot maps created under the provisions of legislation are the property of the county assessor who created them and the reproduction, copying, distribution, sale, or lease of such lot maps or copies thereof without the written permission of the respective county assessor is prohibited by law.

Legend

Corporation line	Railroad	Subdivision	
District line	Lot line	Church	
County line	Road Centerline	Deed lot number	(56)
Parcel line	Streams	Parcel or leased number	(42)
Property Lines	Town Lines	Flood acreage	5.77 Ac.
Right of Way	Cemetery		

Revisions

1	AS OF JULY 1 1996	KWS	6	AS OF JULY 1 2001	JVB	11 AS OF JULY 1 2007 JVB	16 AS OF JAN 1 2014 ASC
2	AS OF JULY 1 1997	KWS	7	AS OF JULY 1 2002	JVB	12 AS OF JULY 1 2008 RIR	17 AS OF JAN 1 2015 ASC
3	AS OF JULY 1 1998	JVB	8	AS OF JULY 1 2003	JVB	13 AS OF JULY 1 2011 ASC	18 AS OF JAN 1 2017 ASC
4	AS OF JULY 1 1999	JVB	9	AS OF JULY 1 2004	JVB	14 AS OF MAR 29 2012 ASC	
5	AS OF JULY 1 2000	JVB	10	AS OF JULY 1 2005	JVB	15 AS OF JAN 1 2013 ASC	

STATE OF WEST VIRGINIA
COUNTY OF HAMPSHIRE
Office of Assessor

09-36	09-35	
09-37	09-29	09-34
09-38	09-39	09-33

Sherman
Map: 29
Created: 1/27/2017
Scale: 1 In = 400 ft