PLAT OF SURVEY FOR
JOHN F. AND GLENDA E. DIER
GORE DISTRICT, HAMPSHIRE COUNTY, WEST VIRGINIA
REFERENCE: DEED BOOK 167, PAGE 517
AREA = 2.1168 ACRES

N

19

HAMPSHIRE MERIDIAN
8° - 03' WEST
1990

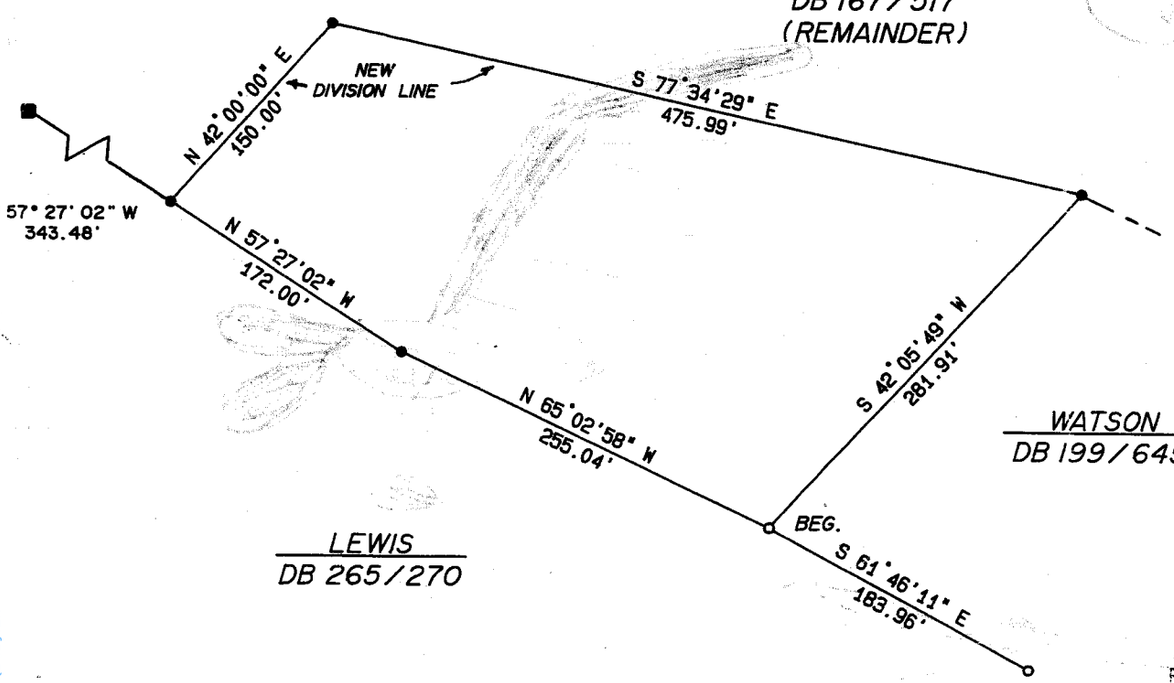

EDWARD J. MAYHEW
LICENSED
No. 921
STATE OF
WEST VIRGINIA
PROFESSIONAL SURVEYOR

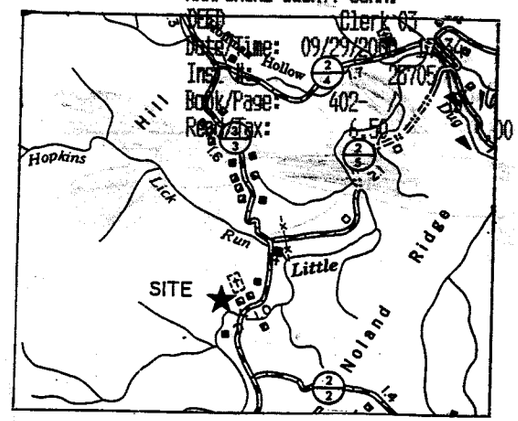

VICINITY MAP

LEGEND

- NO. 2 REINFORCING ROD FOUND
- NO. 5 REINFORCING ROD FOUND
- NO. 5 REINFORCING ROD SET

50 0 50 100 150

EXEMPT
From The
Hampshire County Subdivision
ORDINANCE
Date 9-29-00
Robert B. Wolfe
Hampshire County Planner
formerly Stamped by
DNR 1-30-98 Exempt B.
division among heirs RBW

TAX MAP 13, PARCEL 31 (PART)

EDWARD J. MAYHEW PS
HC 66, BOX 17, ROMNEY, WEST VIRGINIA 26757
PHONE OR FAX : (304) 822 - 3513

A PORTION OF THE WATSON ET ALS. PROPERTY

DRAWN SMF	DATE 6/11/97	DEED BOOK 167, PAGE 517
APPROVED BY EJM	DATE 6/11/97	AREA = 2.1168 ACRES
SCALE ONE INCH = 100 FEET	SHEET 1 OF 1	PROJECT NO. DIER.50

CASTO & HARRIS, INC., SPENCER, WV RE-ORDER NO. 7652-99

HAMPSHIRE COUNTY COMM.
DEED Clerk 63
Date/Time: 09/29/2000
Inst. #: 28705
Book/Page: 402-
Rec. Fax: 50

STATE OF WEST VIRGINIA, County of Hampshire, to-wit:
Be it remembered that on the 29th day of September, 2000, at 5:34 P M.,
this Deed & Plat was presented in the Clerk's Office of the County Commission of said County
and with the certificate thereof annexed, admitted to record.
Attest Sharon A. Kirk Clerk
County Commission, Hampshire County, W. VA. AEN

dotloop signature verification: dtlp.us/2XmF-QD6L-J1ZR
dotloop verified 03/29/24 11:37 AM EDT
dotloop verified 03/29/24 11:32 AM EDT