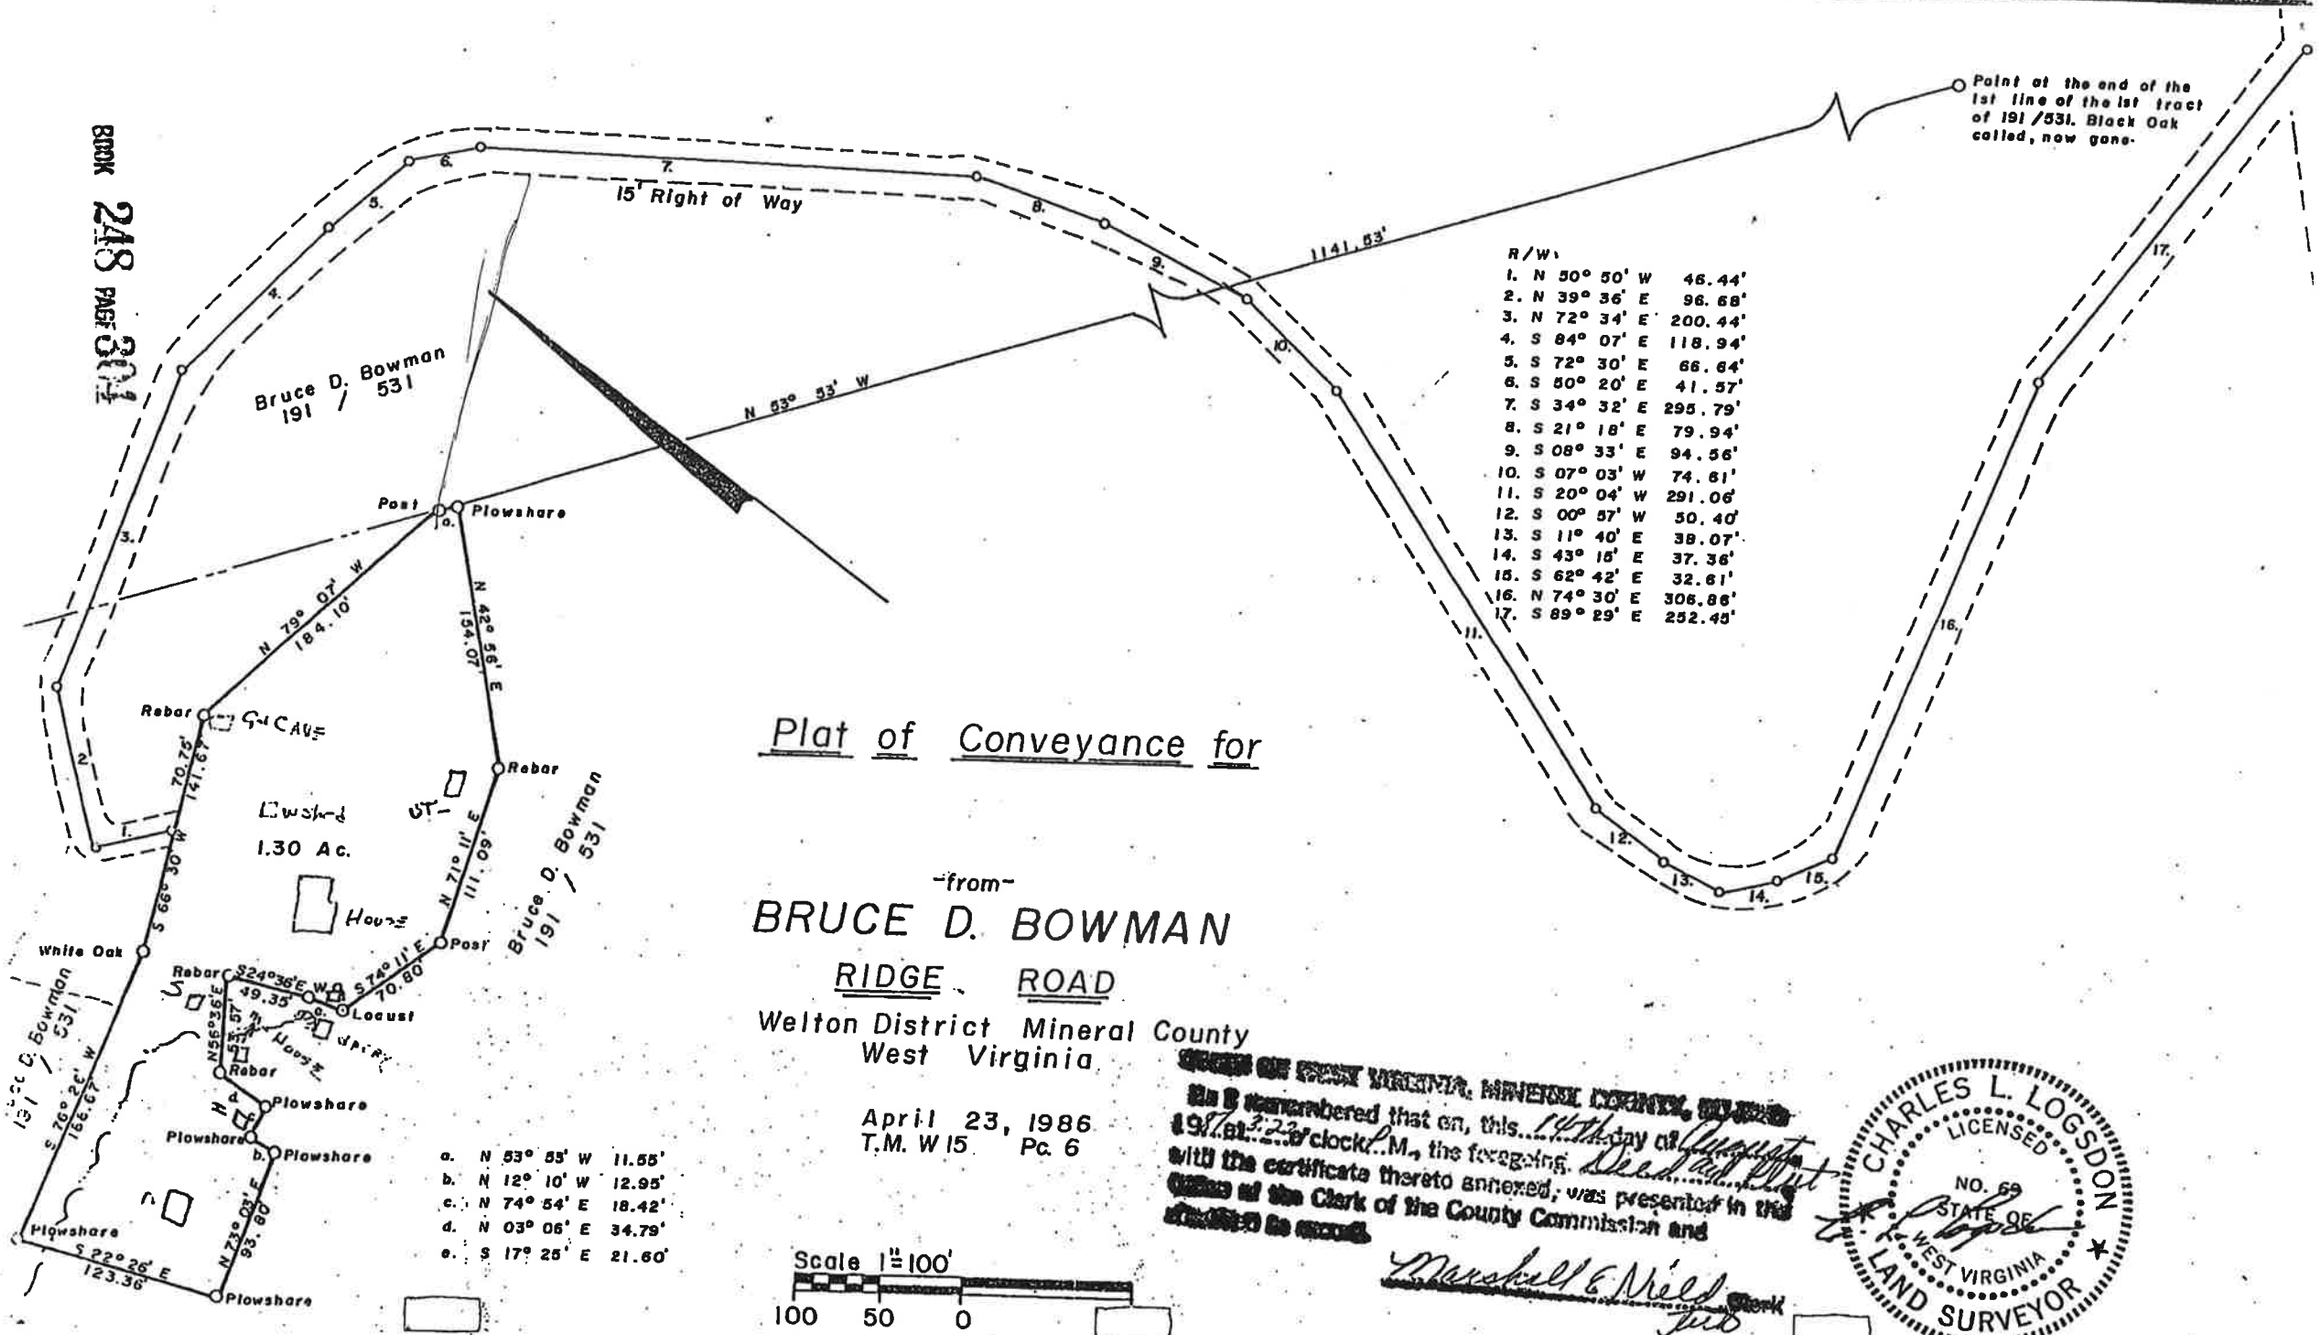
Point at the end of the 1st line of the 1st tract of 191/531. Black Oak called, now gone.
15' Right of Way
1141.63'
N 53° 53' W
Bruce D. Bowman 191 / 531
Post
Plowshare
N 79° 07' W 184.10'
N 42° 56' E 154.07'
Rebar
CAVE
70.75'
141.67'
S 66° 30' W
Dwelling
1.30 Ac.
House
N 71° 11' E 111.09'
Post
S 74° 11' E 70.80'
Bruce D. Bowman 191 / 531
White Oak
Rebar
S 24° 36' E 49.35'
Locust
N 56° 36' E 57.57'
Rebar
Plowshare
Plowshare
Plowshare
N 73° 03' E 93.80'
Plowshare
S 22° 26' E 123.36'
Plowshare
S 76° 22' W 166.67'
Bruce D. Bowman 191 / 531
Plat of Conveyance for
-from-
BRUCE D. BOWMAN
RIDGE ROAD
Welton District Mineral County
West Virginia
April 23, 1986
T.M. W 15 Pc. 6
Scale 1" = 100'
100 50 0
R/W:
1. N 50° 50' W 46.44'
2. N 39° 36' E 96.68'
3. N 72° 34' E 200.44'
4. S 84° 07' E 118.94'
5. S 72° 30' E 66.64'
6. S 50° 20' E 41.57'
7. S 34° 32' E 295.79'
8. S 21° 18' E 79.94'
9. S 08° 33' E 94.56'
10. S 07° 03' W 74.61'
11. S 20° 04' W 291.06'
12. S 00° 57' W 50.40'
13. S 11° 40' E 38.07'
14. S 43° 18' E 37.36'
15. S 62° 42' E 32.61'
16. N 74° 30' E 306.86'
17. S 89° 29' E 252.45'
a. N 53° 55' W 11.55'
b. N 12° 10' W 12.95'
c. N 74° 54' E 18.42'
d. N 03° 06' E 34.79'
e. S 17° 25' E 21.60'
STATE OF WEST VIRGINIA, MINERAL COUNTY, TO-WIT:
Be it remembered that on, this 14th day of August 1987 at 2:22 o'clock P.M., the foregoing Deed and Plat with the certificate thereto annexed, was presented in the Office of the Clerk of the County Commission and admitted to record.
Marshall E. Nield Clerk
CHARLES L. LOGSDON
LICENSED
NO. 69
STATE OF
WEST VIRGINIA
LAND SURVEYOR