


92 Mailed 4-14-1980
 Dr. ne B. D. Hart
 8. Tuscara Land Co
 1324 Lincoln Hwy West
 Box 419
 Reston, Va 20190

"FOX SQUIRREL ACRES NORTH" LOST RIVER VALLEY

LOST RIVER DISTRICT HARDY COUNTY
 WEST VIRGINIA

SCALE: 1"=200' JANUARY 1979

BEING A PART OF THE LANDS DESCRIBED IN A CONVEYANCE
 FROM BRYCE'S MOUNTAIN RESORT, INC. TO TUSCARORA LAND
 CO. BY DEED DATED 11 JULY, 1978 AND RECORDED AMONG
 THE LAND RECORDS OF HARDY COUNTY IN DEED BOOK 151
 AT PAGE 418 AND BY DEED OF CORRECTION DATED 21
 AUGUST 1978 AND RECORDED IN DEED BOOK 152 AT PAGE 247.

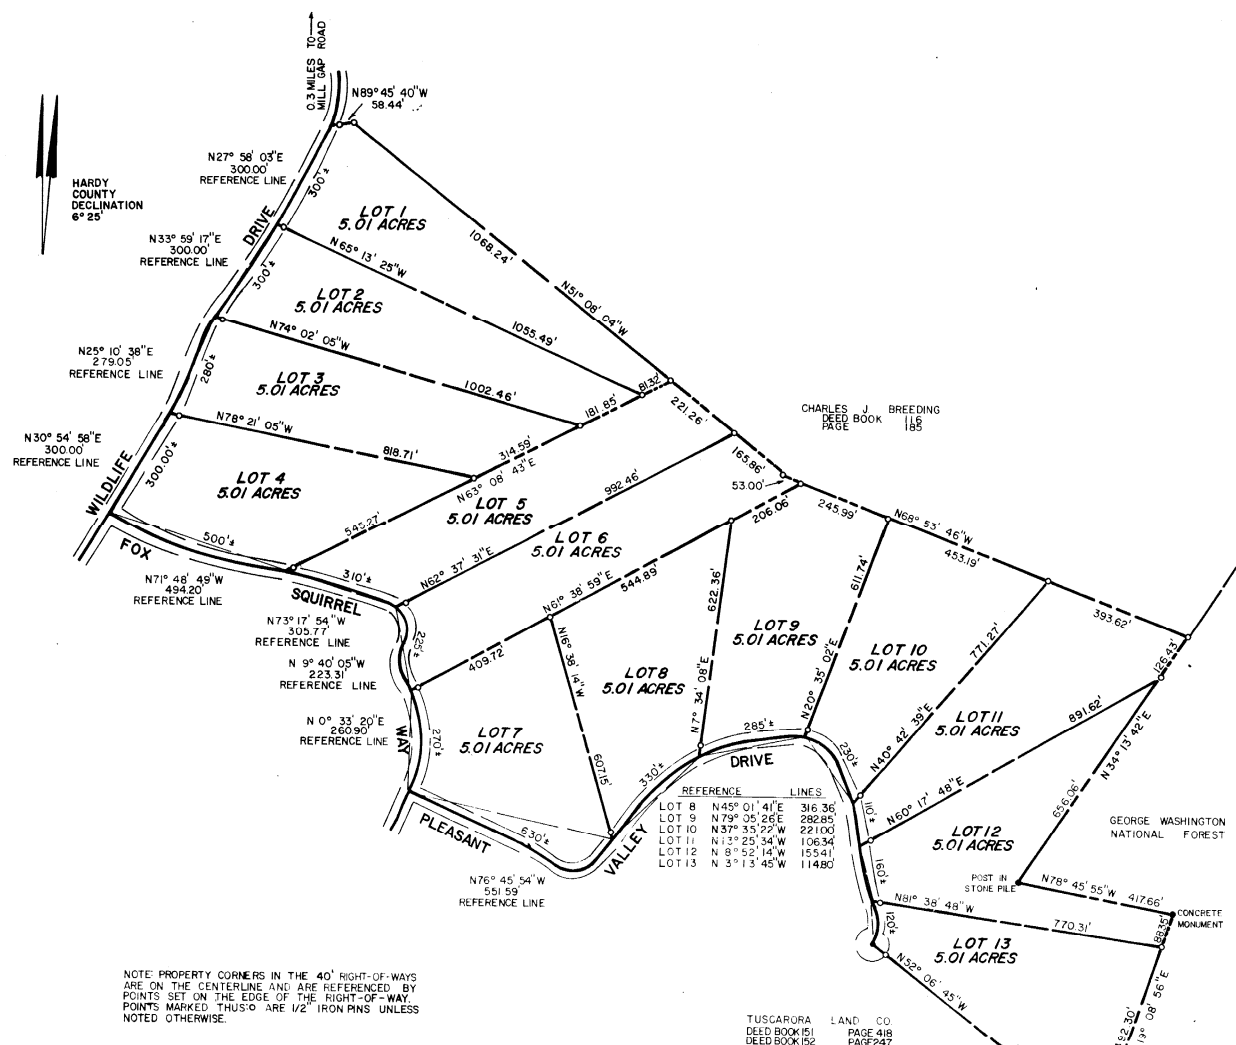

NOTE: PROPERTY CORNERS IN THE 40' RIGHT-OF-WAYS
 ARE ON THE CENTERLINE AND ARE REFERENCED BY
 POINTS SET ON THE EDGE OF THE RIGHT-OF-WAY.
 POINTS MARKED THUS: O ARE 1/2" IRON PINS UNLESS
 NOTED OTHERWISE.

WE REPAIR ALL MAKES OF SURVEYING INSTRUMENTS
 REPRODUCTIONS, ARCHITECTS, AND ENGINEERS
 SUPPLIES AND EQUIPMENT

PROSTATED BY
 C & B BLUEPRINT CO.

701 EIGHTH AVE. • HUNTINGTON, W. VA. 25701

OFFICE 528-2174

State of West Virginia

Hardy County, West Virginia

Public County Clerk's Office, February 13, 1980

This instrument was this day presented to me in my office,
 and thereupon, together with the certificate thereto annexed,
 is admitted to record.

Attest:
 County Court, Hardy County, W. Va.

SURVEYOR'S CERTIFICATE

To all parties interested in title to property surveyed: I hereby
 certify that the property corners marked thus: O have been
 found, and that the property corners marked thus: O have
 been set according to field surveys in conjunction with the
 original survey of said county and that there are no encroachments
 which cross property lines except as shown hereon.

Garrett J. Jones, L.S. NO. 583
 12442 R. A. WEST VIRGINIA

POTOMAC ENGINEERING & SURVEYING
 1000 17th St. N.W. WASHINGTON, D.C. 20036